PT DSSP POWER SUMSEL

Replace Roof Mess Ex-Project (Building A, B & C)

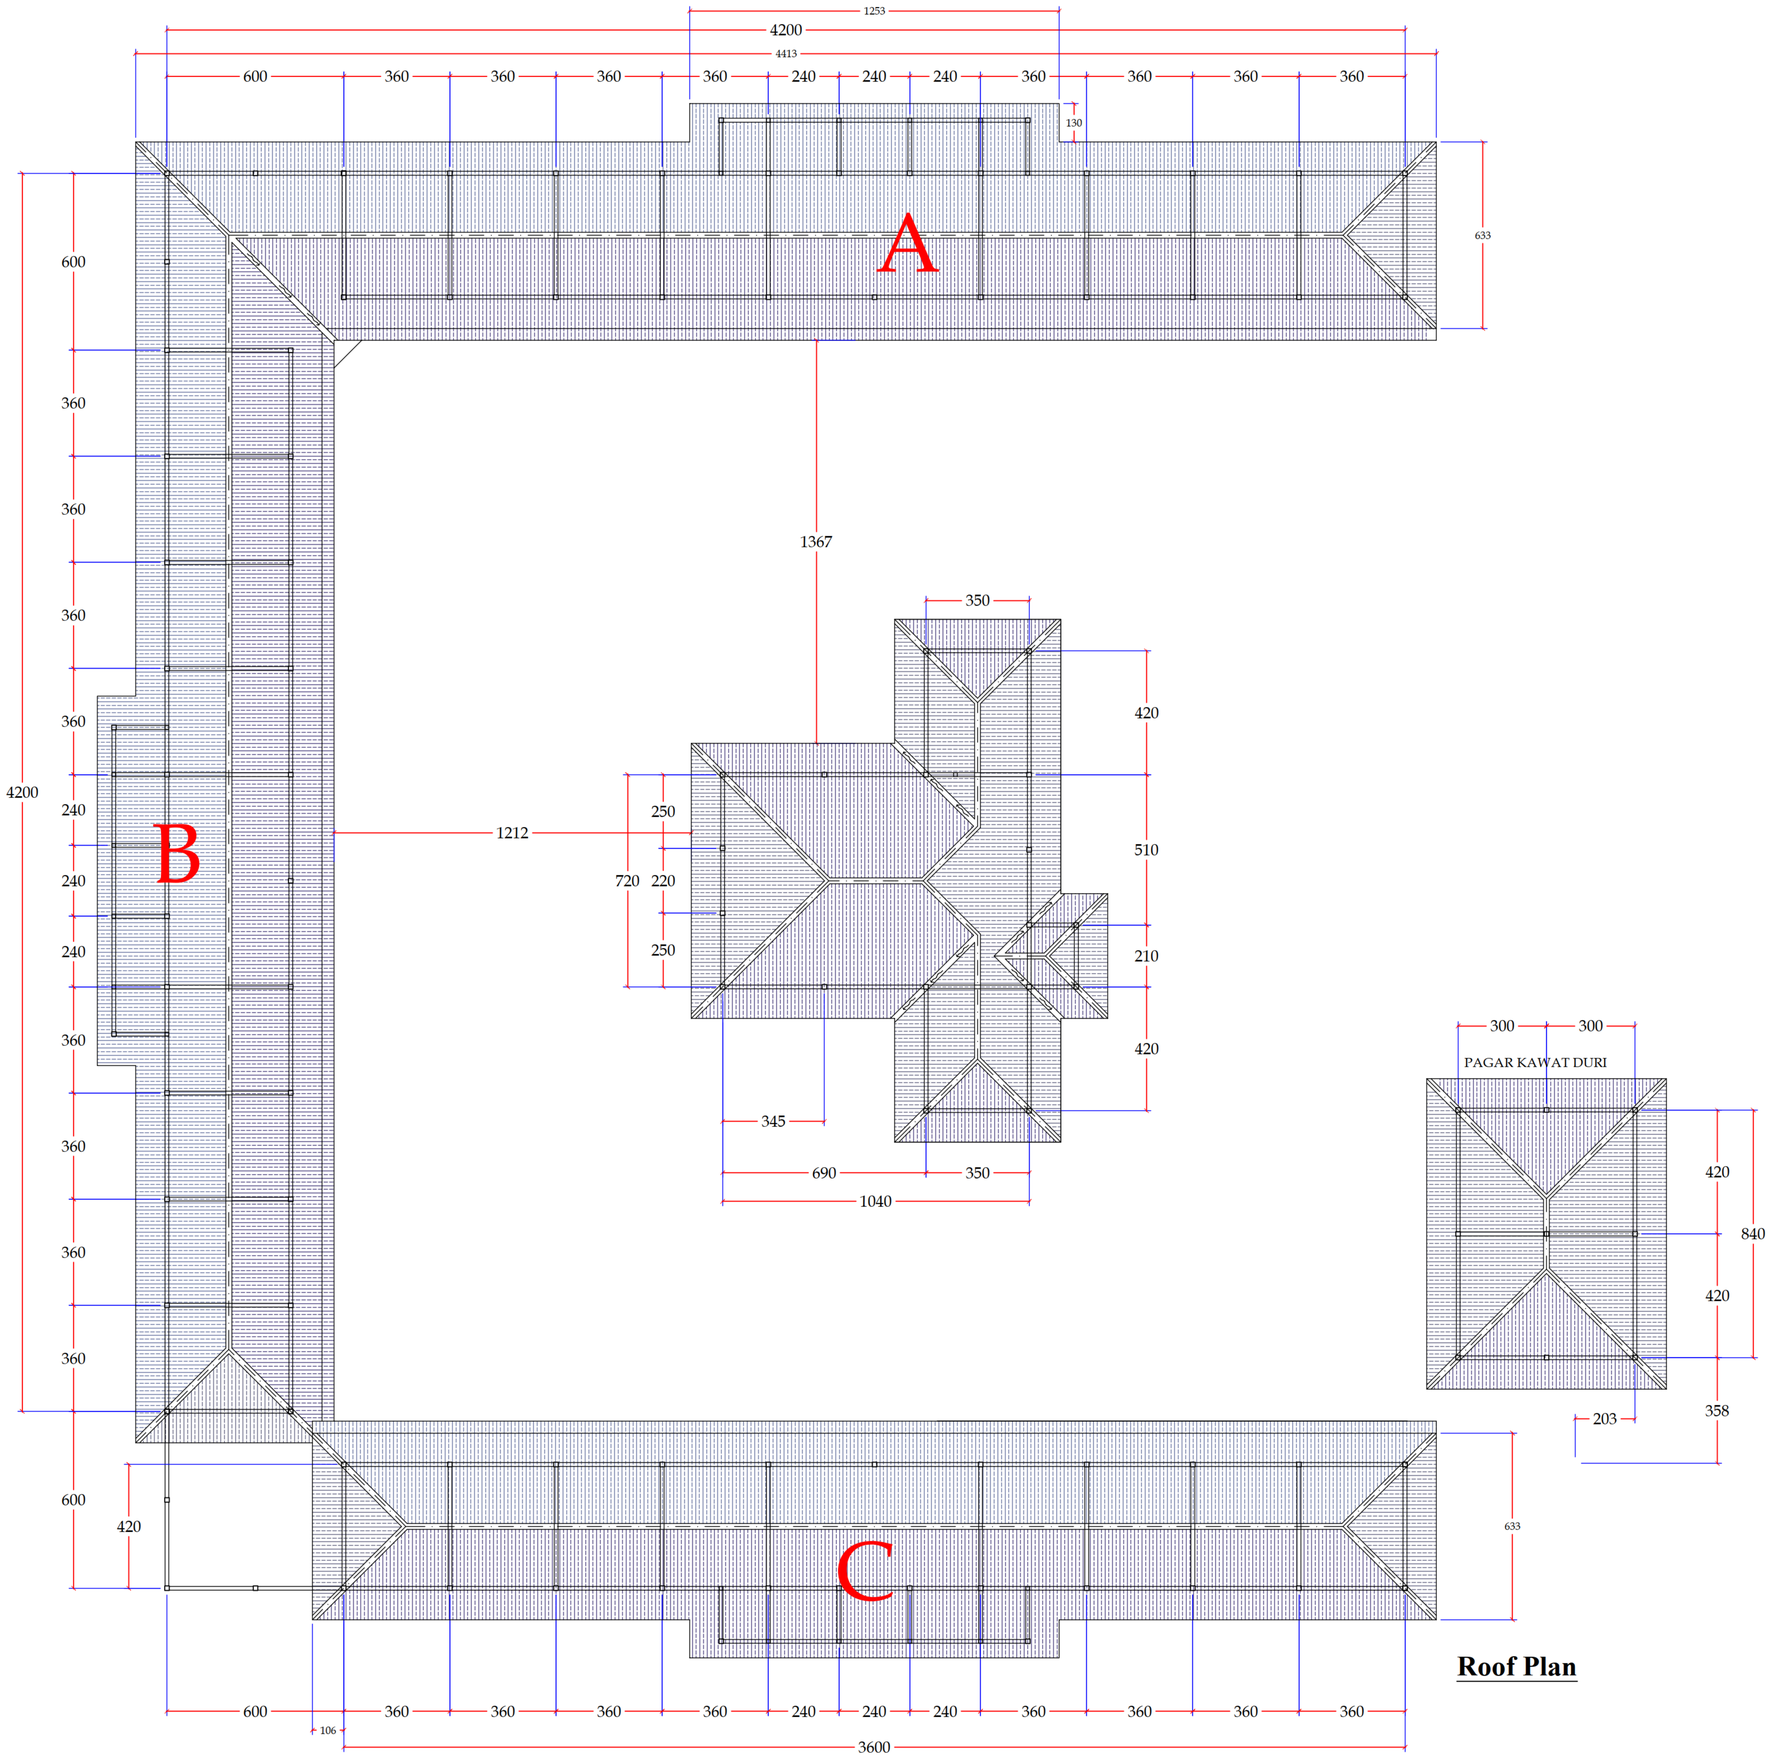

Roof Plan